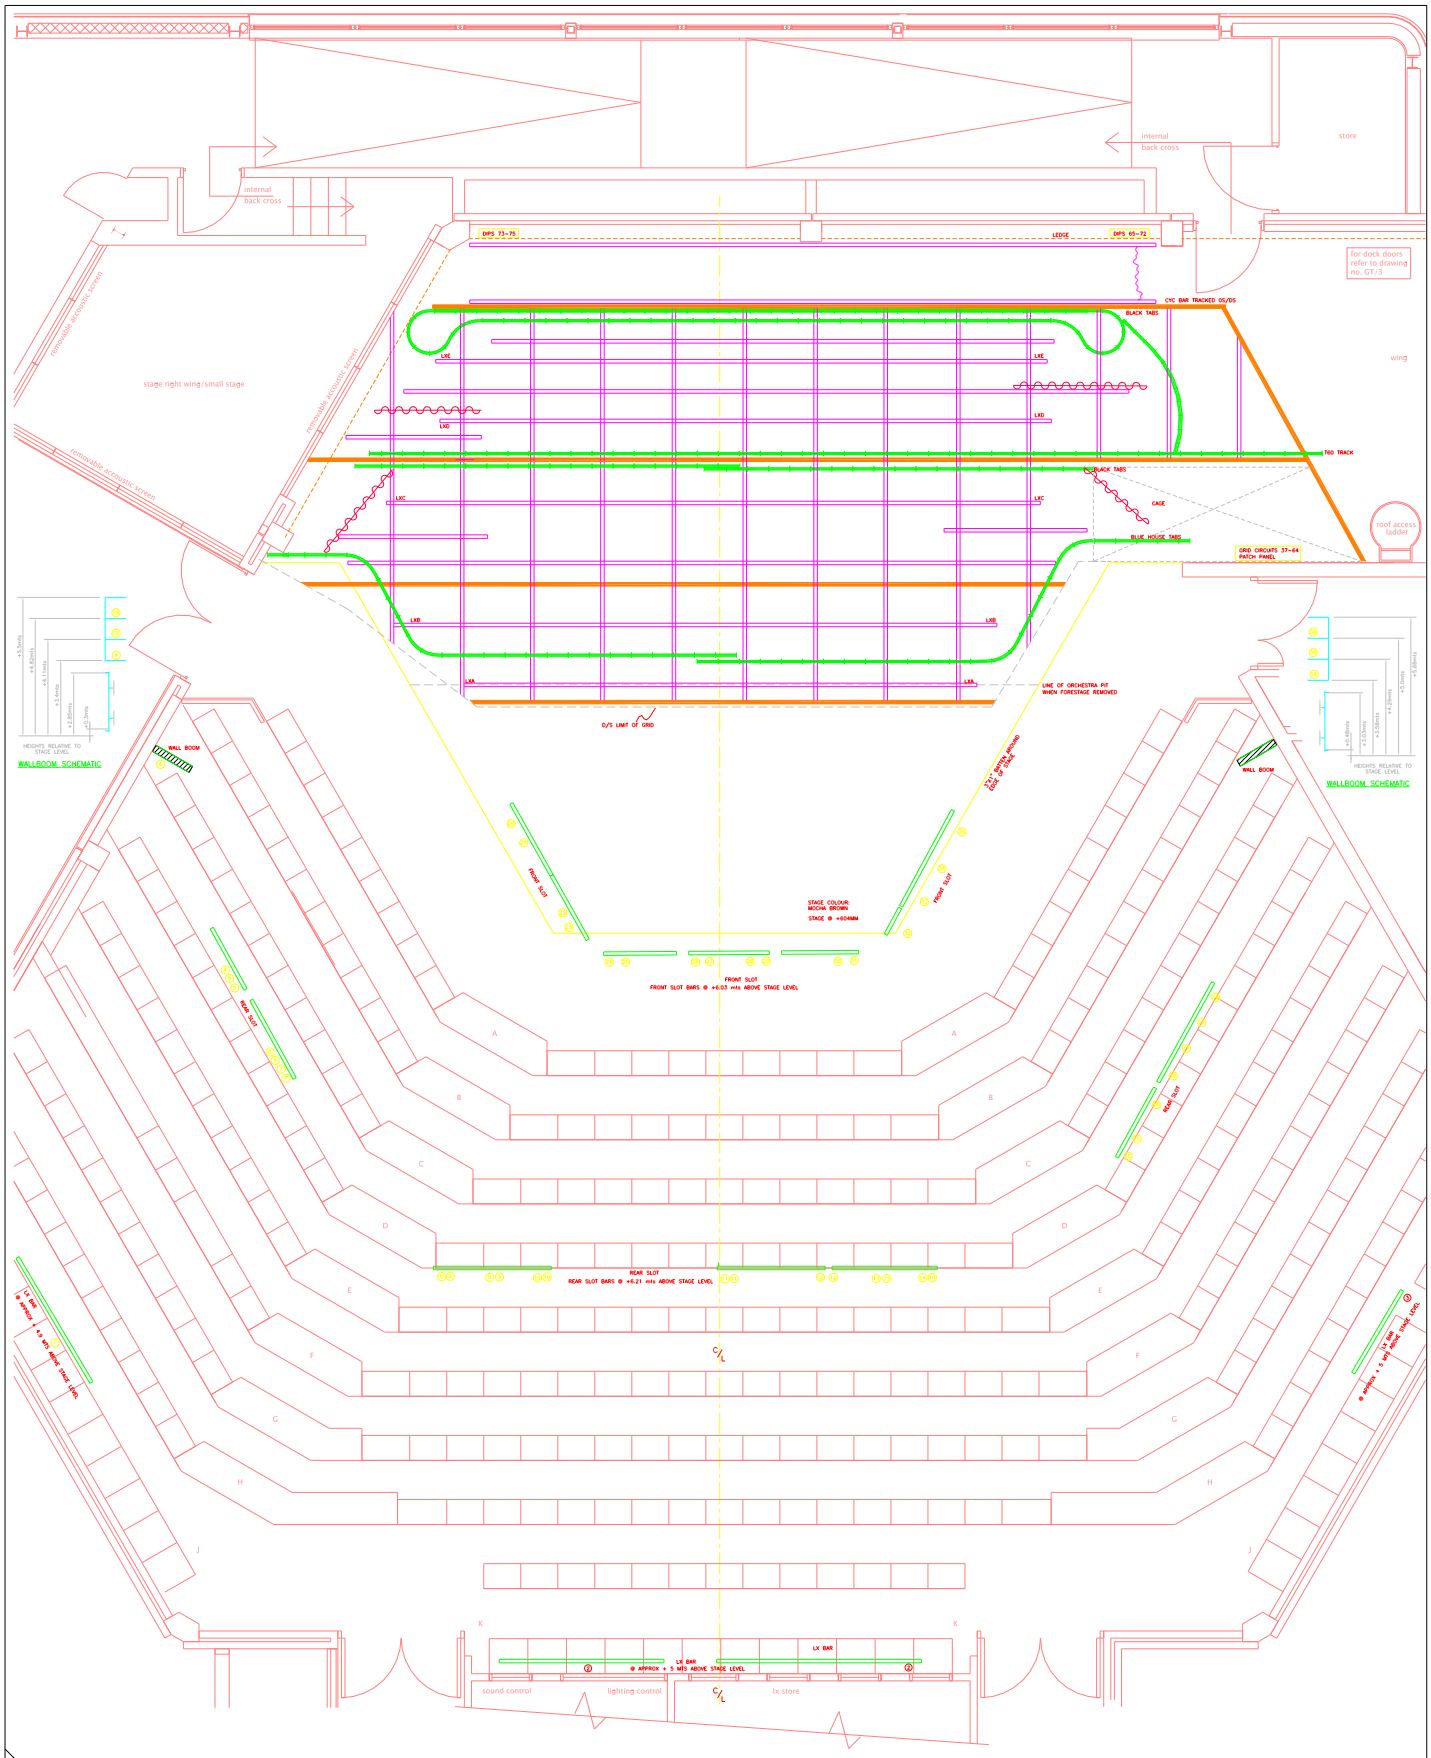

LEGEND
- ORDER – NO LX RIGGING
- 2" SCAFFOLD BARS
- CURTAIN TRACK

NOTES
FOR SECTION SEE DRG No. GT/2
FOR GRD FLOOR PLAN SEE DRG No. GT/1
FOR 1st FLOOR PLAN SEE DRG No. GT/4

ISSUES
Drawn by Dione Wilmott 1996
1. Revised September 1999
2. Revised July 2001
3. Redrawn March 2006 – DDW

Gulbenkian Theatre
University of Kent
Canterbury CT2 7NB
Tel: 01227 823000
Fax: 01227 827444
e-mail: j.m.stothard@kent.ac.uk
website: www.gulbenkian.co.uk

Gulbenkian Theatre Ground Plan	
GT/1	1:25
3	